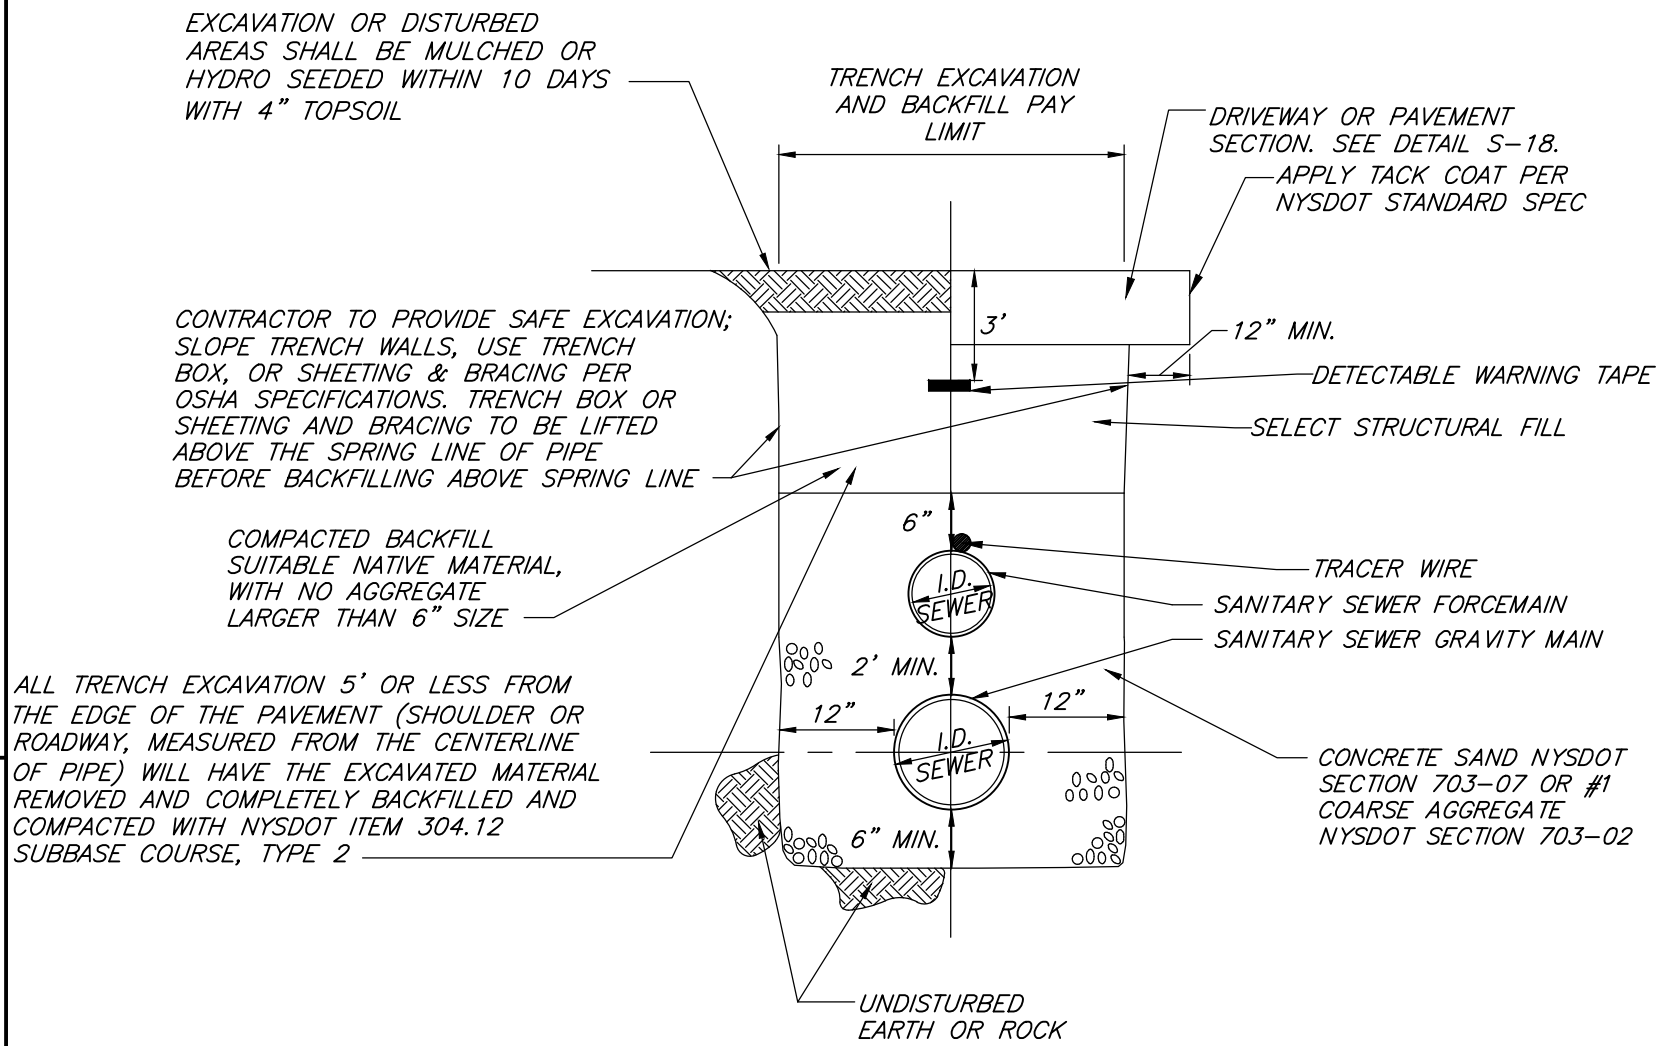

SANITARY SEWER AND FORCEMAIN COMBINED TRENCH

N.T.S.

REVISIONS

DATE	COMMENTS

ISSUE DATE: JUNE 2015

TOWN OF BATAVIA

SANITARY SEWER DETAILS

SANITARY SEWER AND FORCEMAIN COMBINED TRENCH

DRAWING S-19