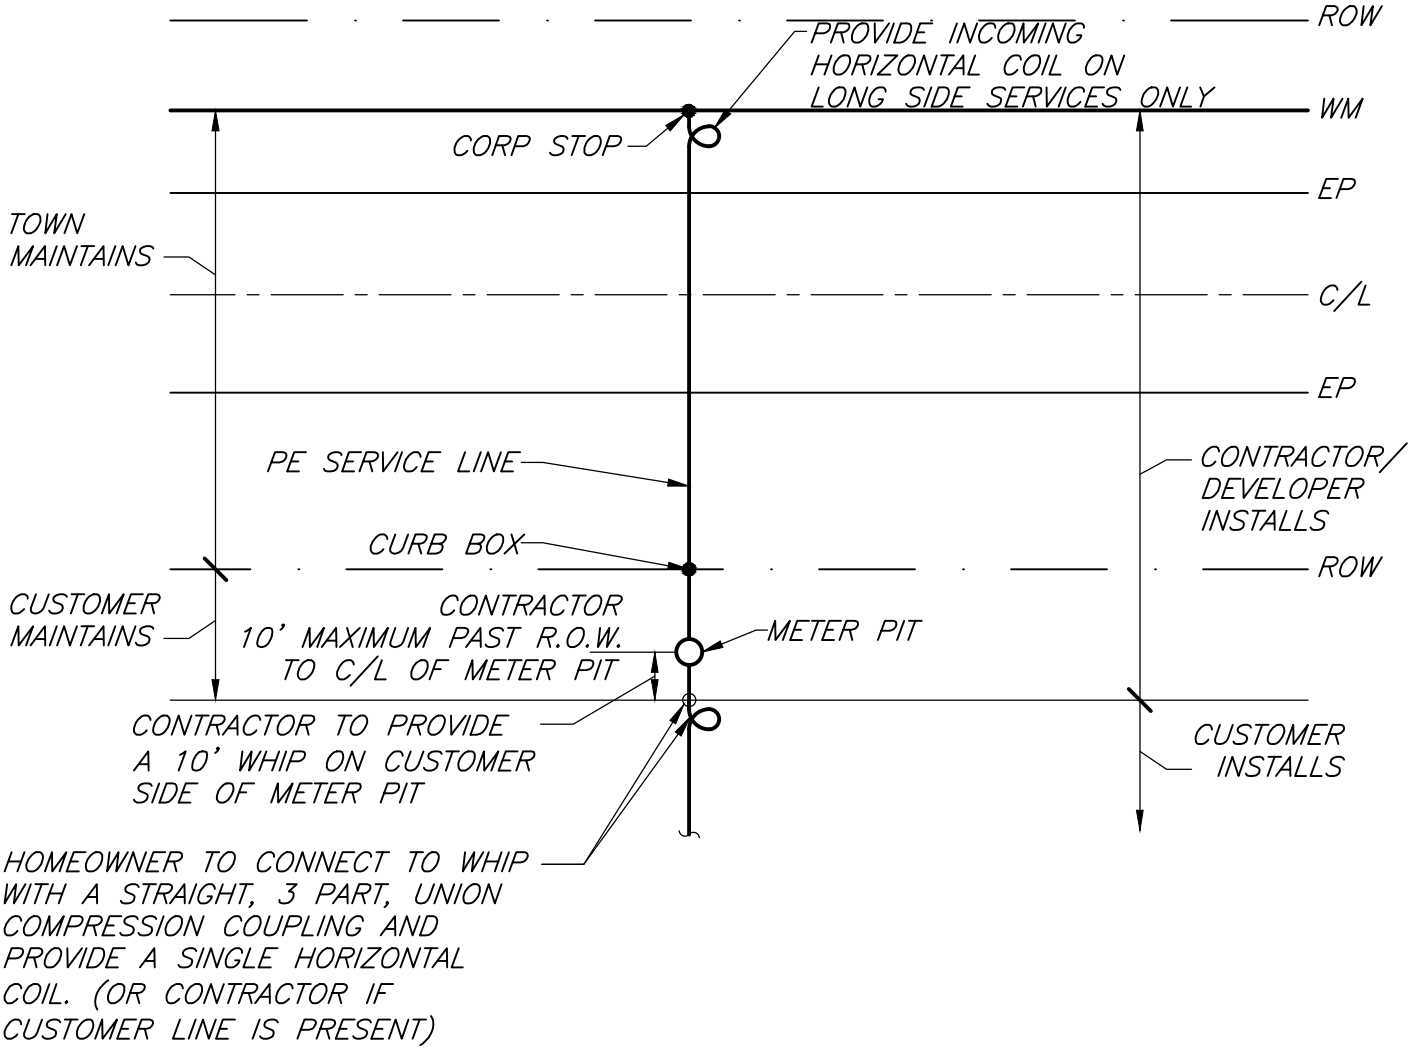

WATER SERVICE LAYOUT

N.T.S.

ISSUE DATE: JUNE 2015			TOWN OF BATAVIA
REVISIONS	DATE	COMMENTS	WATER DETAILS
			WATER SERVICE LAYOUT
			DRAWING W-04A